T.52 N., R.102 W.
(RESURVEY)

BOOK 346
DISK
JOB 99-005.PRO

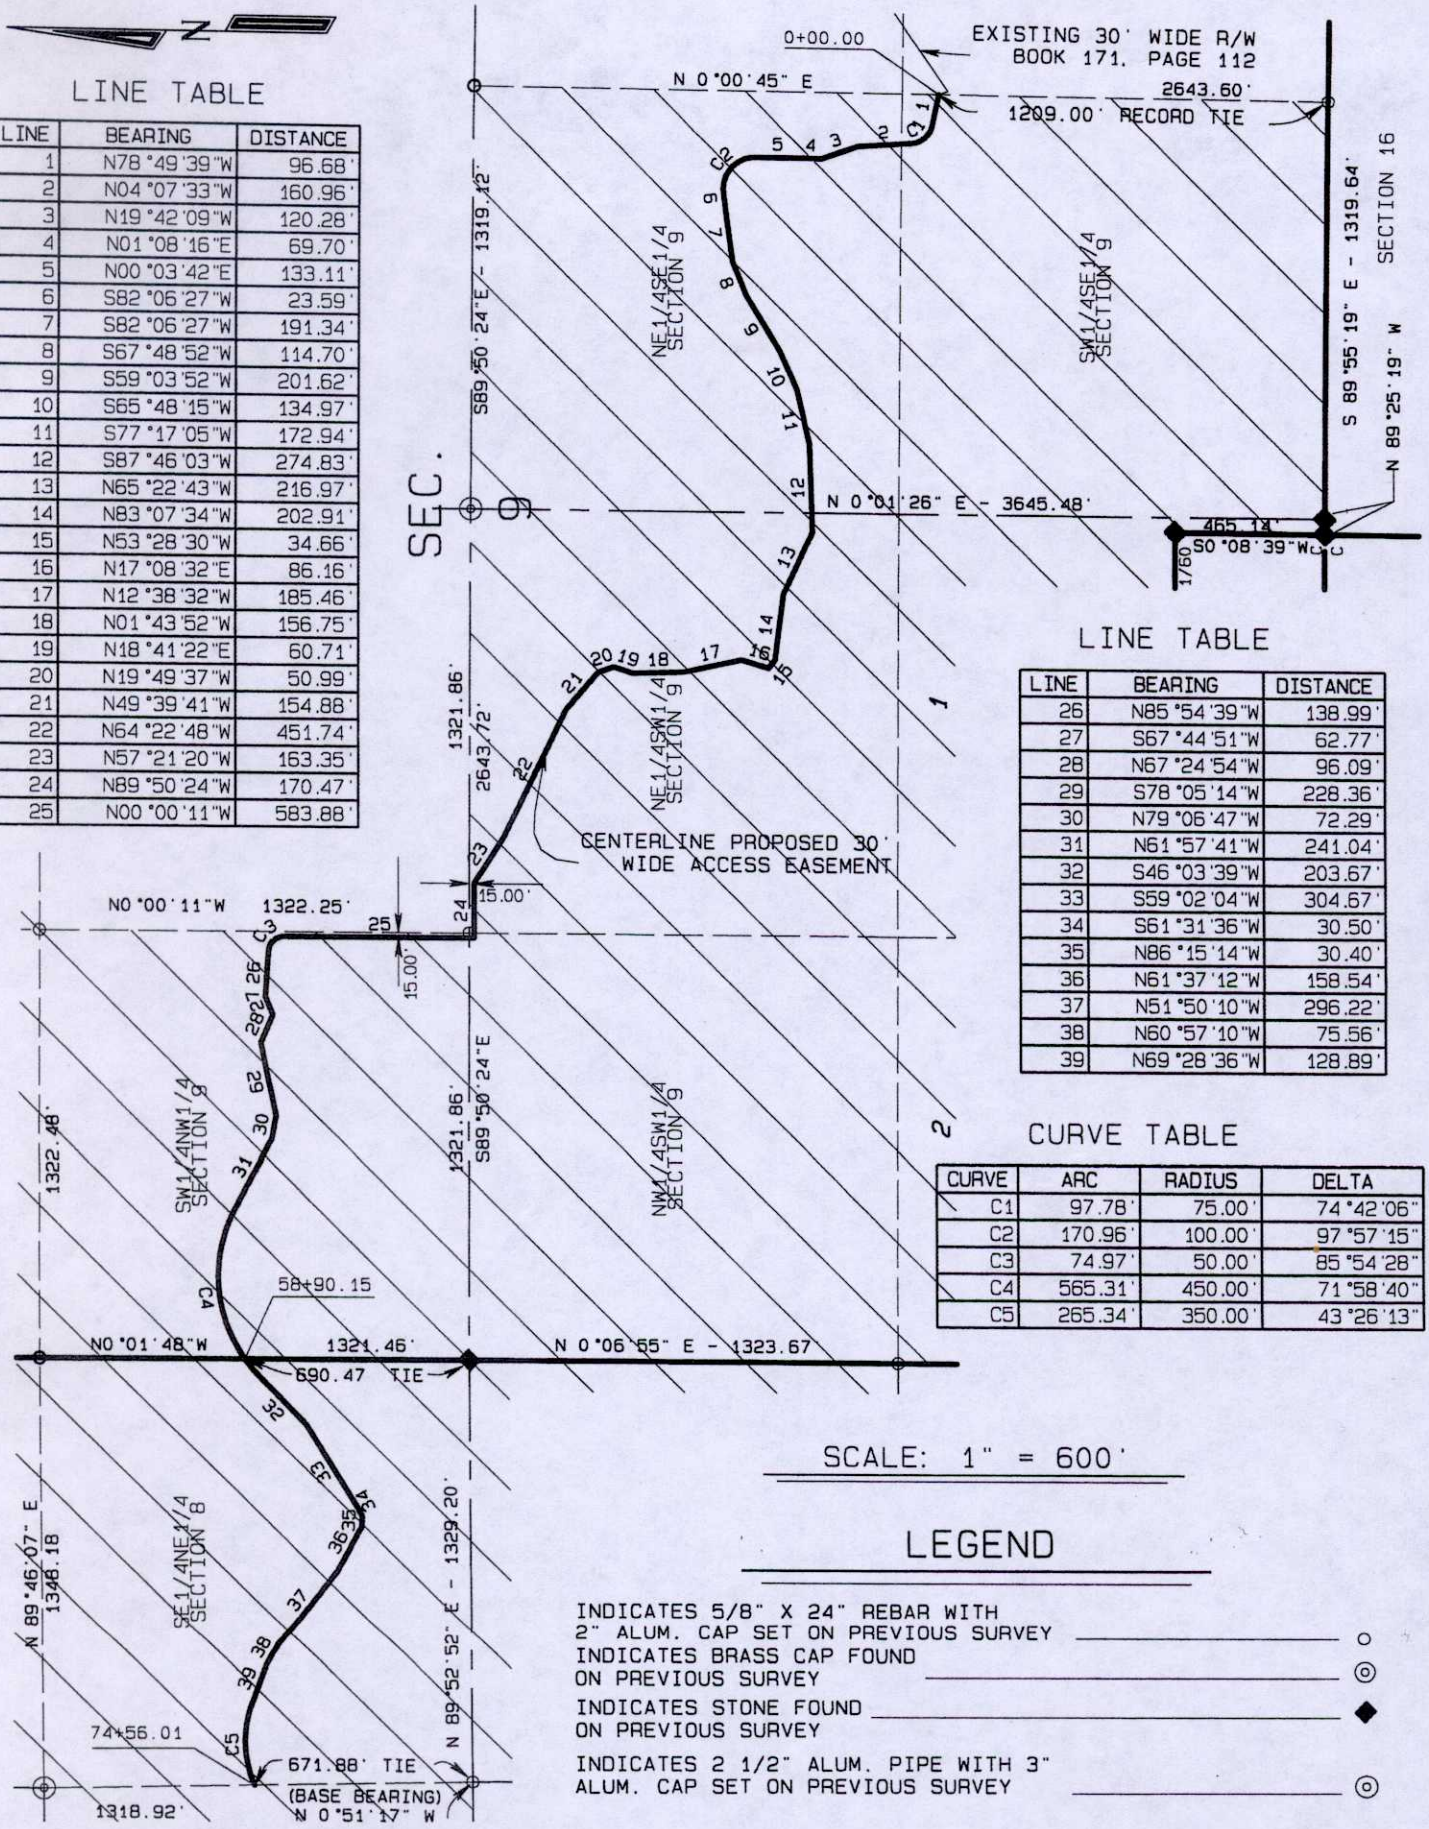

LINE TABLE

LINE	BEARING	DISTANCE
1	N78°49'39"W	96.68'
2	N04°07'33"W	160.96'
3	N19°42'09"W	120.28'
4	N01°08'16"E	69.70'
5	N00°03'42"E	133.11'
6	S82°06'27"W	23.59'
7	S82°06'27"W	191.34'
8	S67°48'52"W	114.70'
9	S59°03'52"W	201.62'
10	S65°48'15"W	134.97'
11	S77°17'05"W	172.94'
12	S87°46'03"W	274.83'
13	N65°22'43"W	216.97'
14	N83°07'34"W	202.91'
15	N53°28'30"W	34.66'
16	N17°08'32"E	86.16'
17	N12°38'32"W	185.46'
18	N01°43'52"W	156.75'
19	N18°41'22"E	60.71'
20	N19°49'37"W	50.99'
21	N49°39'41"W	154.88'
22	N64°22'48"W	451.74'
23	N57°21'20"W	163.35'
24	N89°50'24"W	170.47'
25	N00°00'11"W	583.88'

LINE TABLE

LINE	BEARING	DISTANCE
26	N85°54'39"W	138.99'
27	S67°44'51"W	62.77'
28	N67°24'54"W	96.09'
29	S78°05'14"W	228.36'
30	N79°06'47"W	72.29'
31	N61°57'41"W	241.04'
32	S46°03'39"W	203.67'
33	S59°02'04"W	304.67'
34	S61°31'36"W	30.50'
35	N86°15'14"W	30.40'
36	N61°37'12"W	158.54'
37	N51°50'10"W	296.22'
38	N60°57'10"W	75.56'
39	N69°28'36"W	128.89'

CURVE TABLE

CURVE	ARC	RADIUS	DELTA
C1	97.78'	75.00'	74°42'06"
C2	170.96'	100.00'	97°57'15"
C3	74.97'	50.00'	85°54'28"
C4	565.31'	450.00'	71°58'40"
C5	265.34'	350.00'	43°26'13"

SCALE: 1" = 600'

LEGEND

INDICATES 5/8" X 24" REBAR WITH 2" ALUM. CAP SET ON PREVIOUS SURVEY ○

INDICATES BRASS CAP FOUND ON PREVIOUS SURVEY ◎

INDICATES STONE FOUND ON PREVIOUS SURVEY ◆

INDICATES 2 1/2" ALUM. PIPE WITH 3" ALUM. CAP SET ON PREVIOUS SURVEY ◎

NOTE:
This drawing is not intended to show all rights of way, easements, public or private utilities, irrigation facilities, other improvements or flood plain areas upon the parcel or parcels delineated hereon. This surveyor did not conduct a complete title search, abstract study or hazard inquiry for the lands shown hereon.

CERTIFICATE OF SURVEYOR

STATE OF WYOMING)